# YAGER ROAD PROPOSED DOUBLE S CURVE RIGHT-OF-WAY

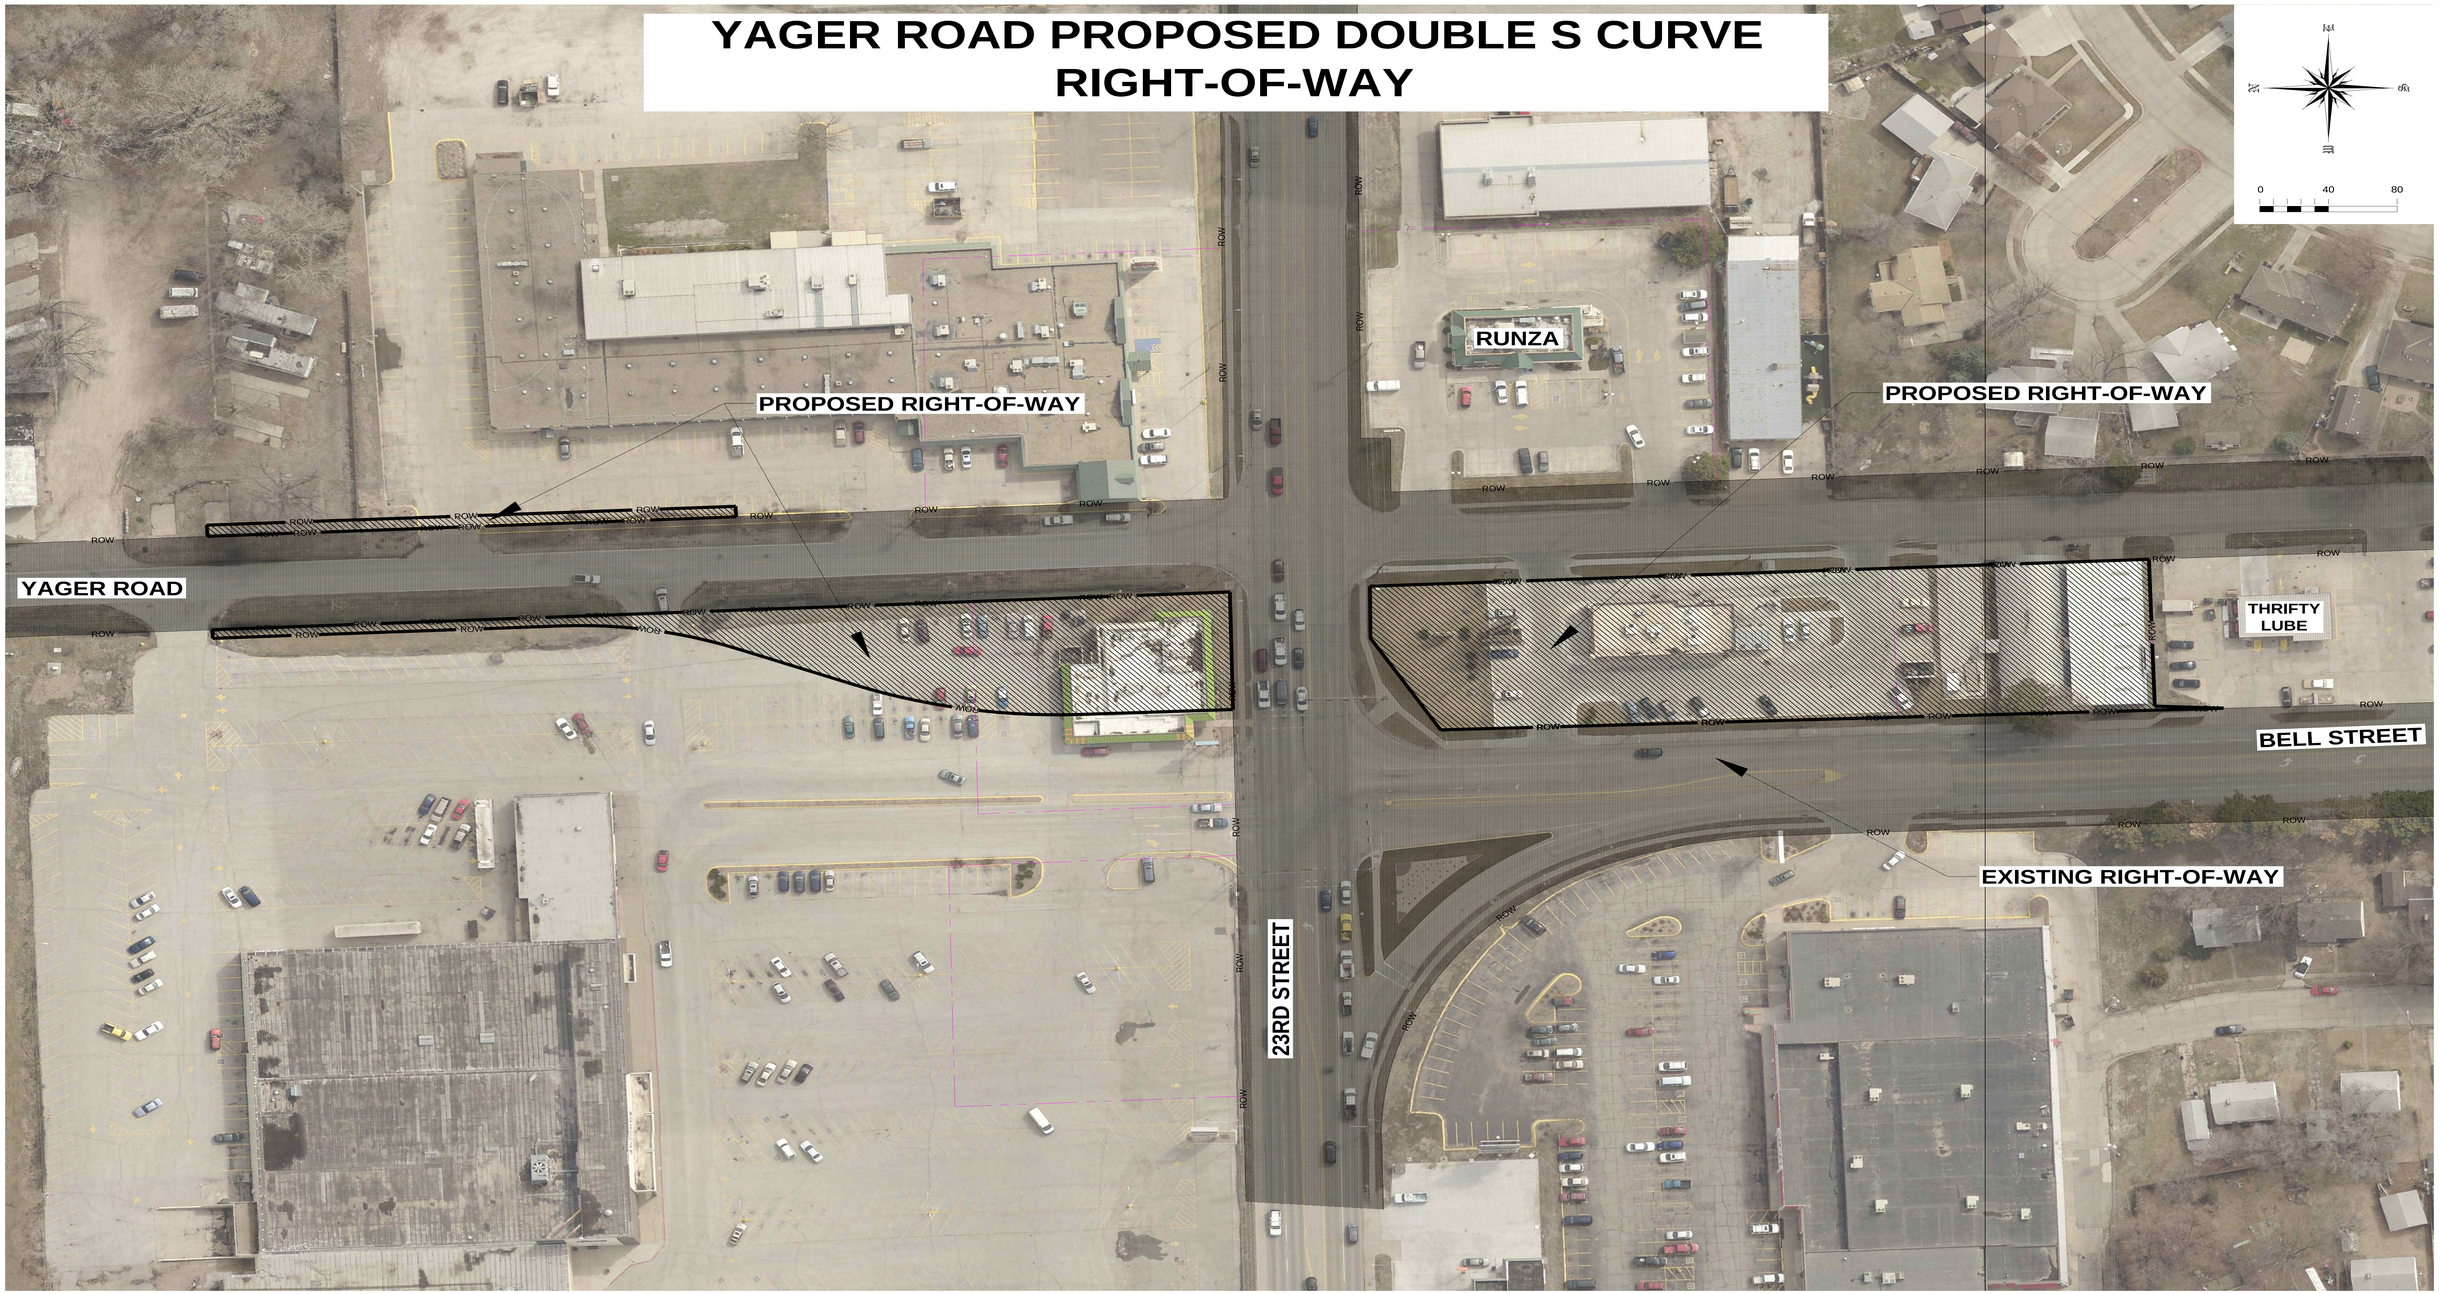
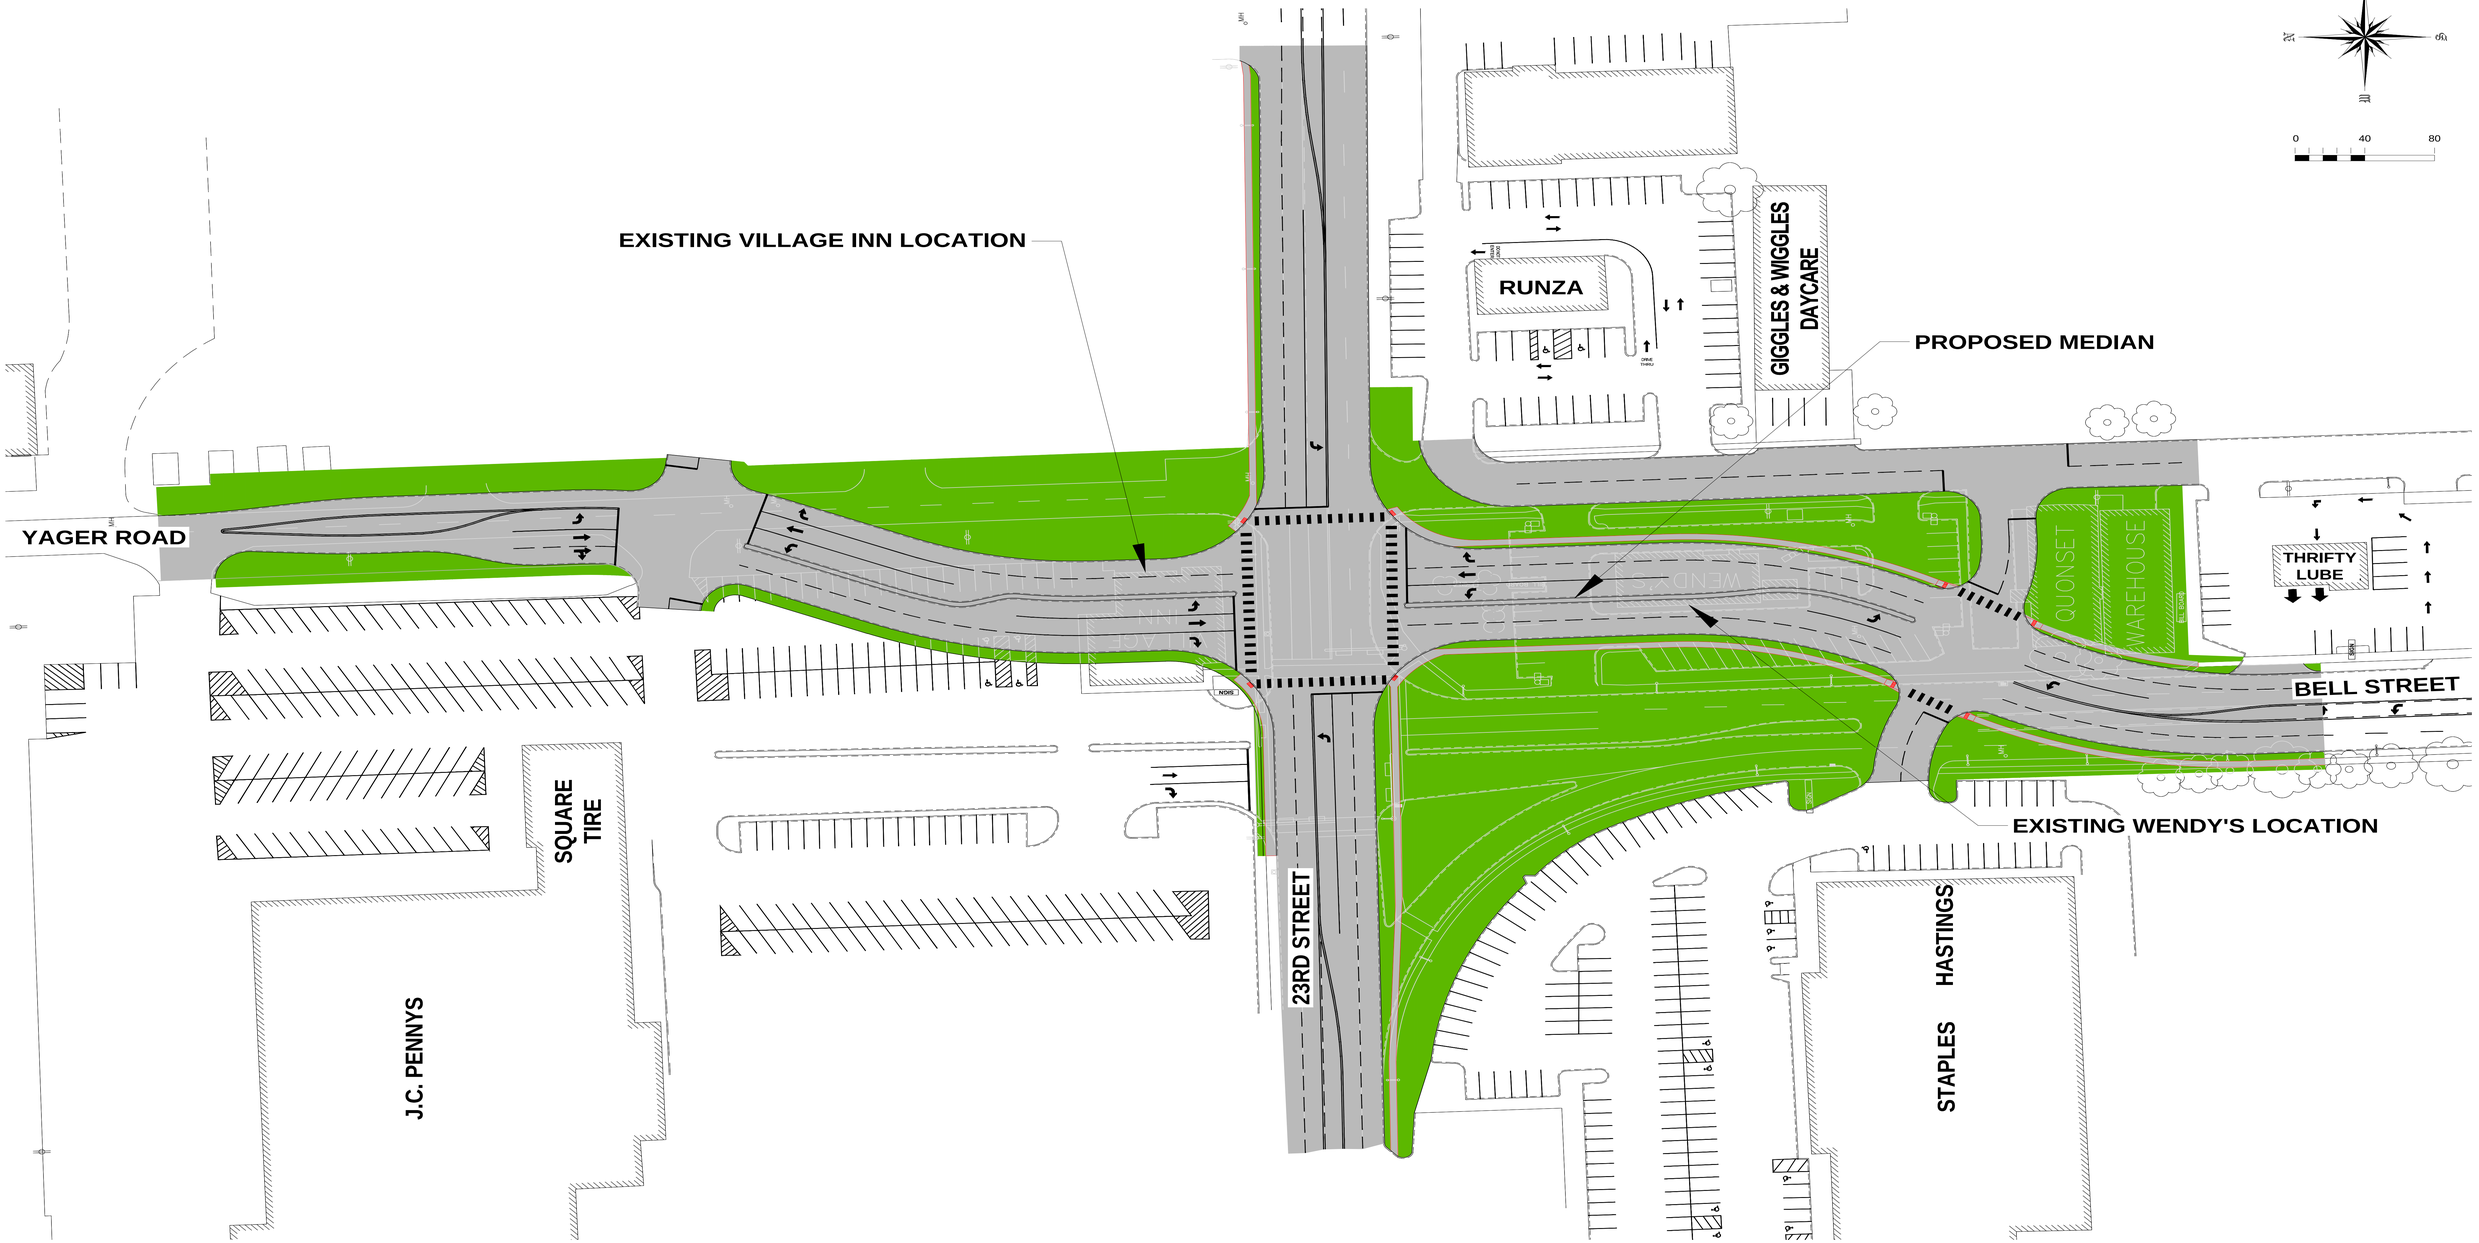
# YAGER ROAD PROPOSED DOUBLE S CURVE